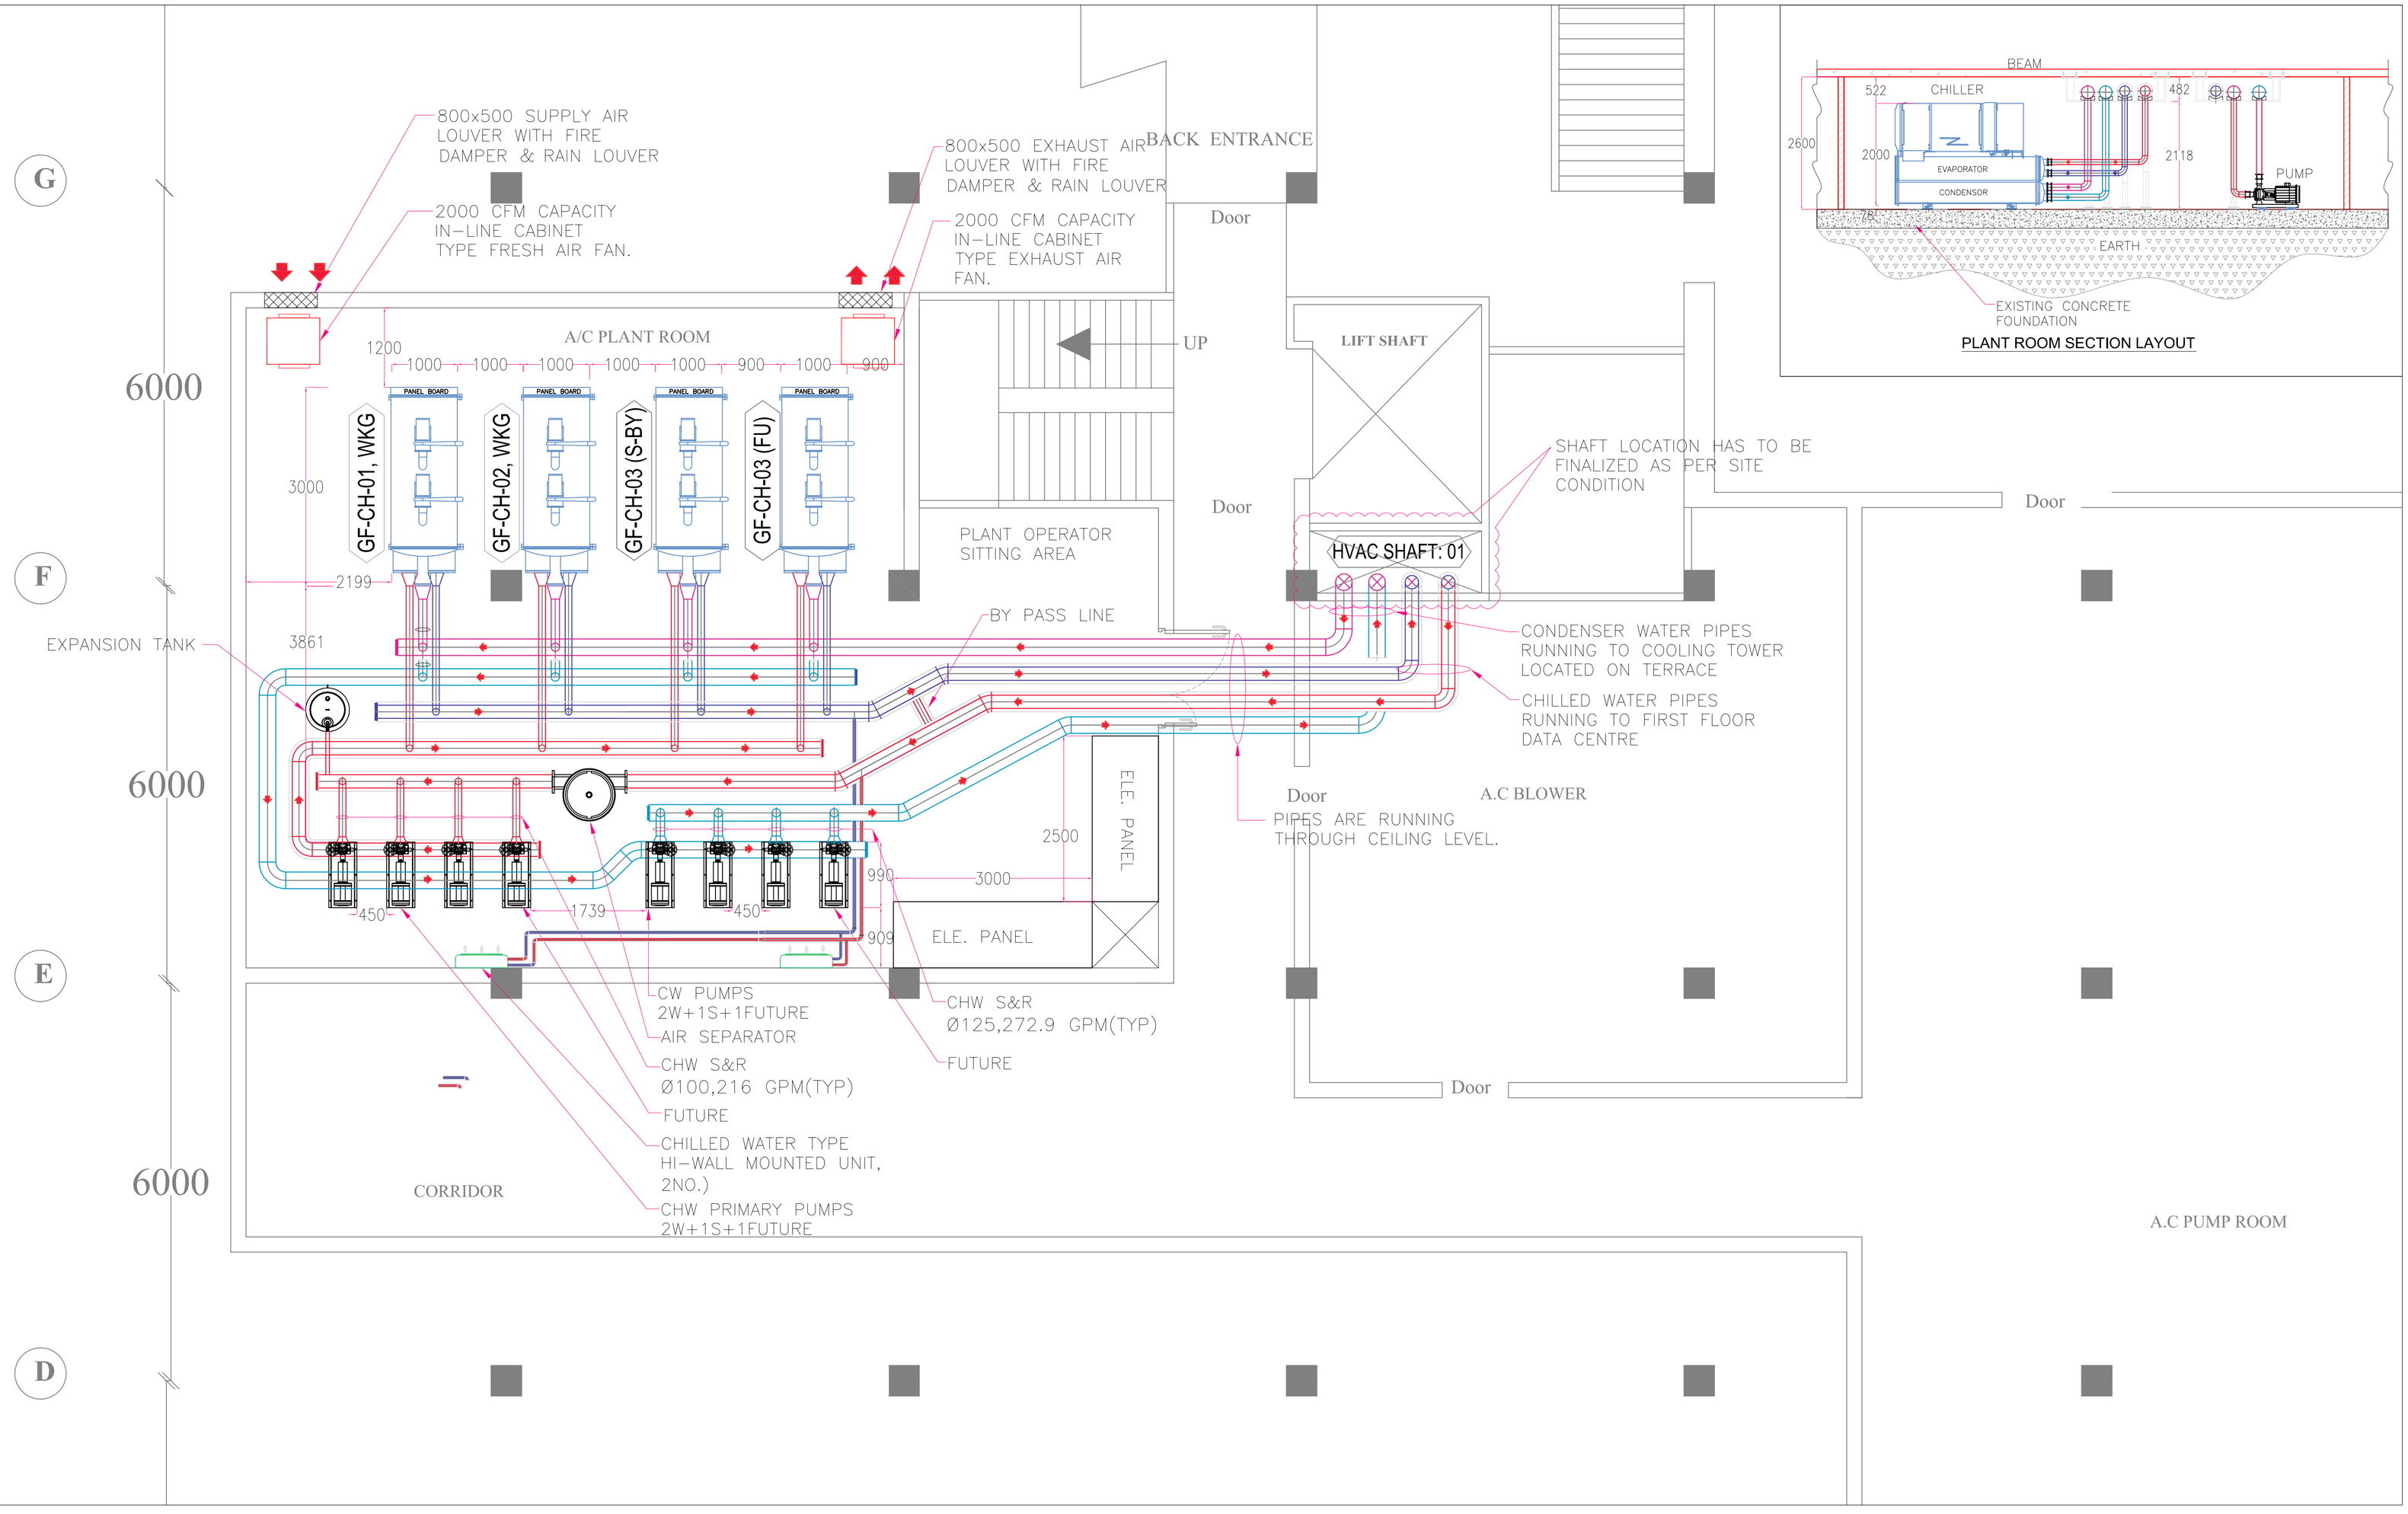

REFERENCE DRAWINGS	
DWG. NO	DRAWING TITLE

JOB NO.	RFS-13	-	-	-	-	-
DRAWN	SN	-	-	-	-	-
DESIGN	SN	-	-	-	-	-
CHECKED	SKM	-	-	-	-	-
SCALE	1:50	-	-	-	-	-
SHEET	01 OF 04	R1	03-02-12	RE TENDER SUBMISSION	SN	-
DATE	03-02-12	REV.	DATE	DRAWING TITLE	DRAWN	CHECKED

DRAWING TITLE:
HVAC BASEMENT FLOOR LAYOUT

DRAWING NO:
SDCCI-AC-01

DATA CENTER CONSULTANT:
SCHNABEL dc consultants india private limited

GIRIJA BUILDING, NO. 817, 80 FEET ROAD,
20TH MAIN, 8TH BLOCK,
KORAMANGALA, BANGALORE - 560 095
PHONE: +91 (0) 80 / 4247 1000 ,FAX : +91 (0) 80 / 4247 1088

PROJECT:
HPC DATA CENTER

CLIENT:
IIT KANPUR